
NORTH YARDS NEIGHBOURHOOD PARK

PUBLIC ENGAGEMENT

1 SURVEY - NEIGHBOURHOOD PLAN

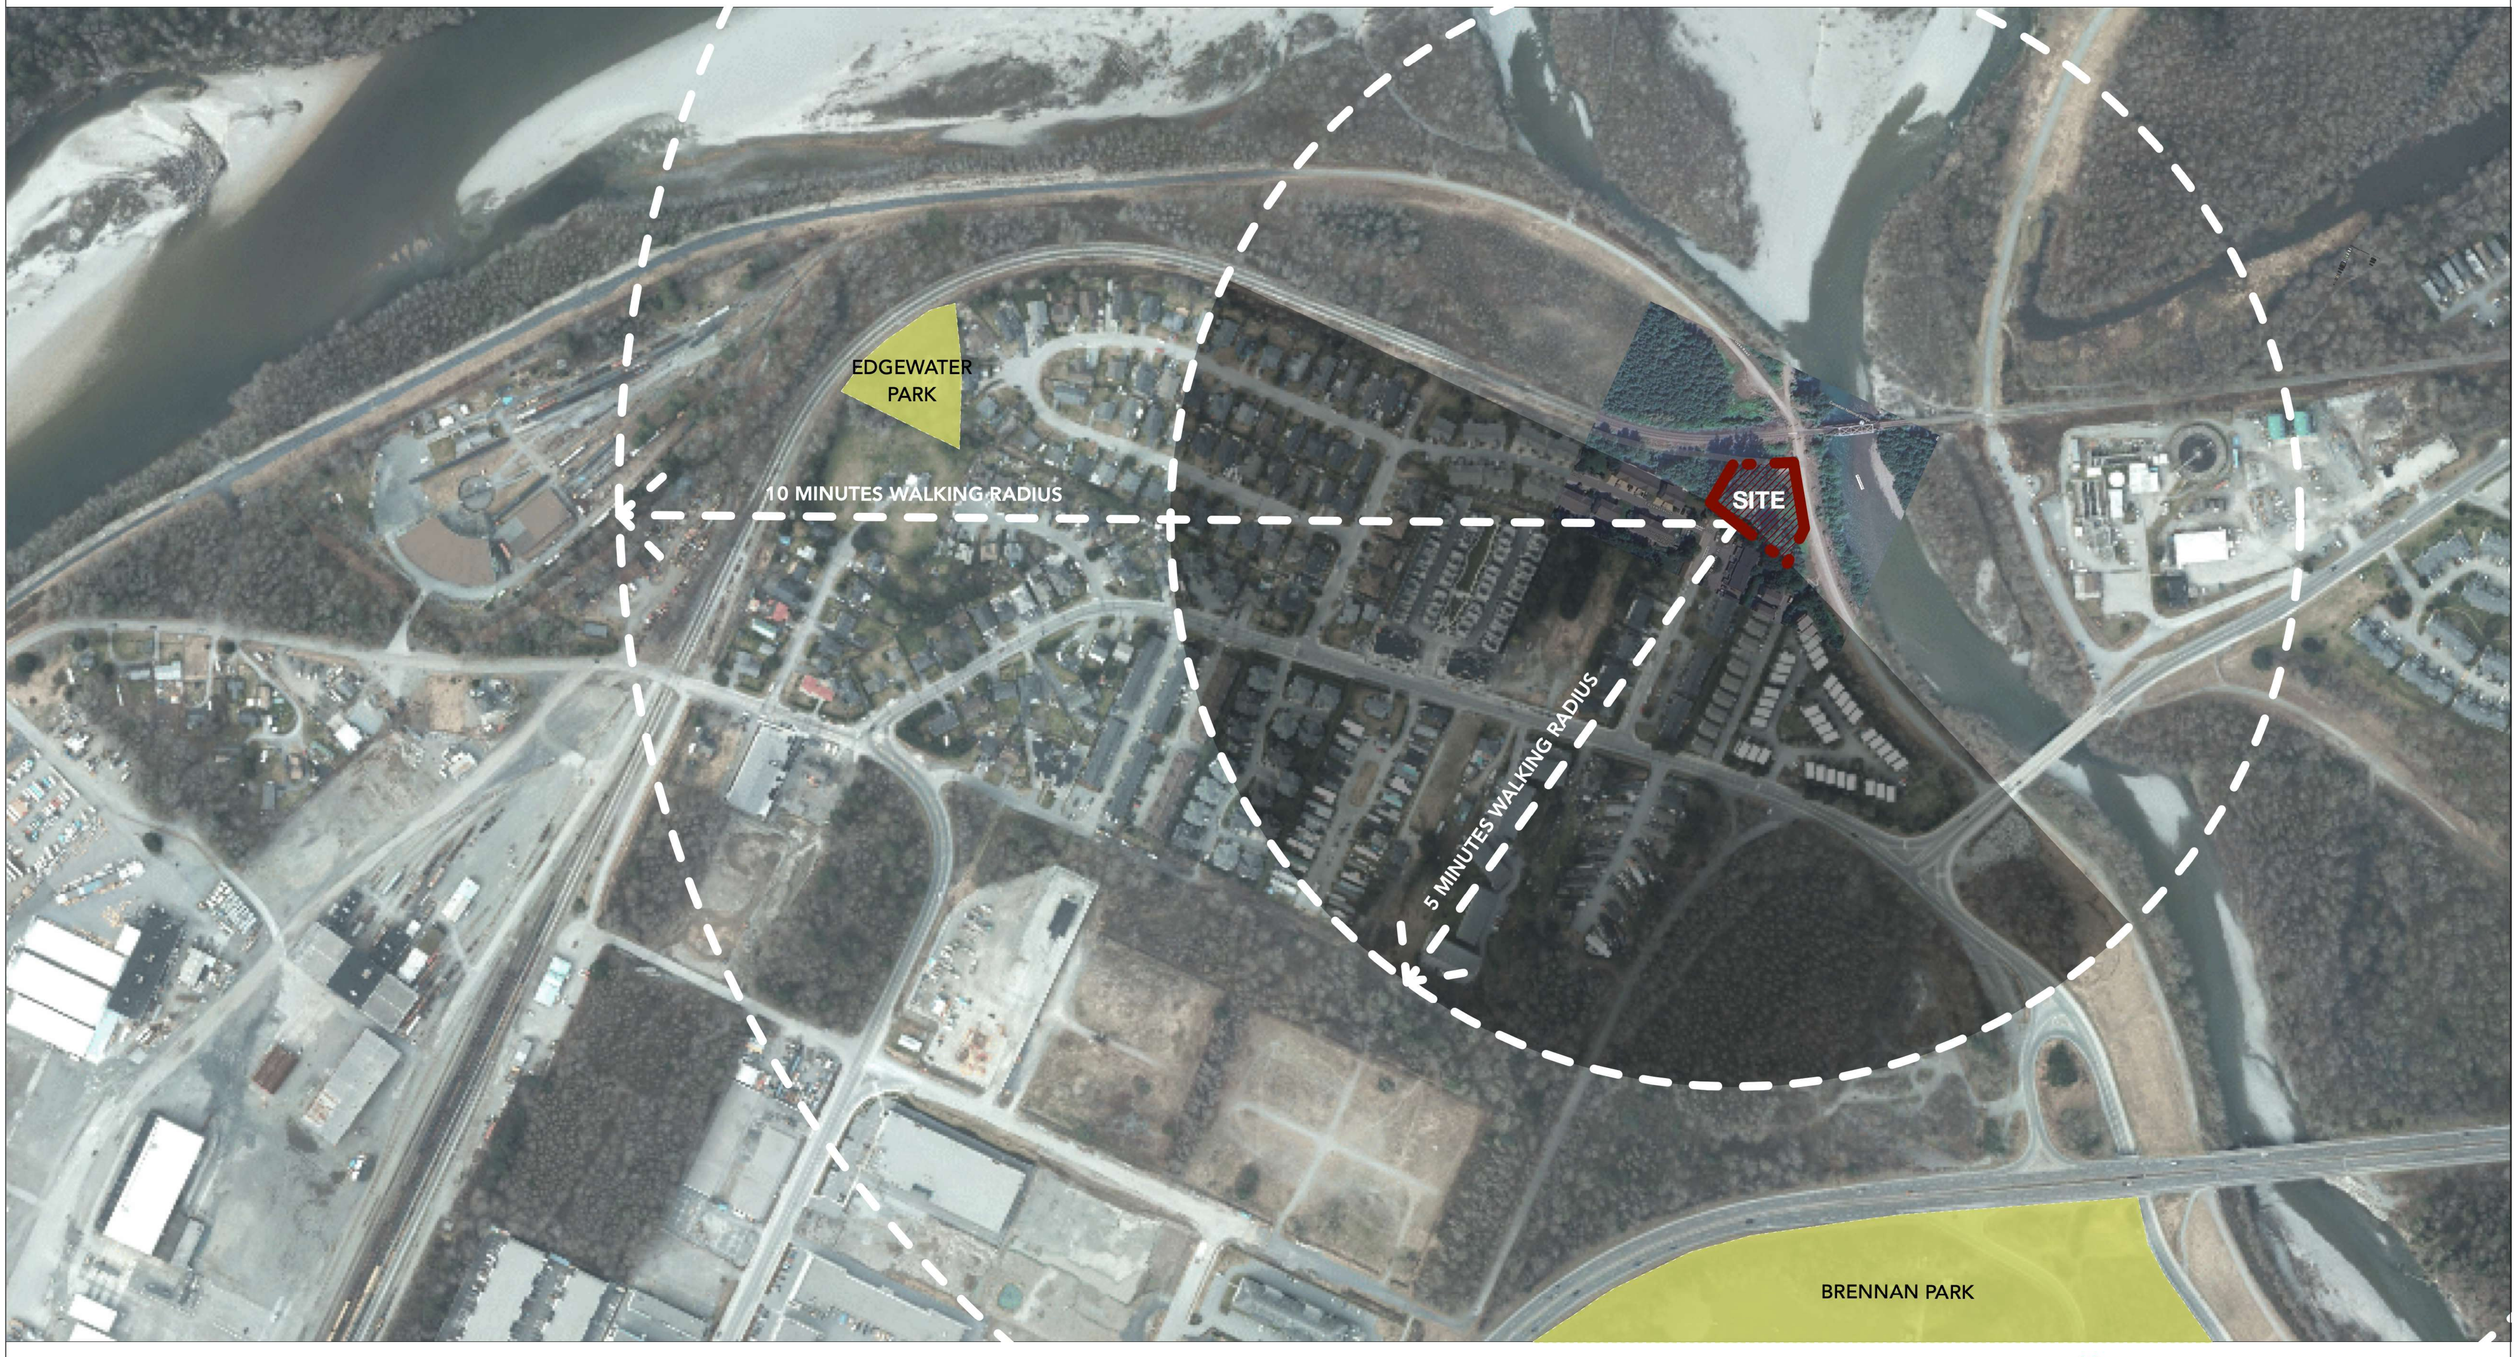

NORTH YARDS NEIGHBOURHOOD PARK | 2024


SQUAMISH

G | ALA
Gauthier + Associates Landscape Architects Inc.

308 - 877 E Hastings St, Vancouver, BC V6A 3Y1 www.gauthierla.com

All rights reserved, property of Gauthier + Associates Landscape Architects Inc. Use or reproduction prohibited without prior written consent.

2 SURVEY - STREET & BLOCK PLAN

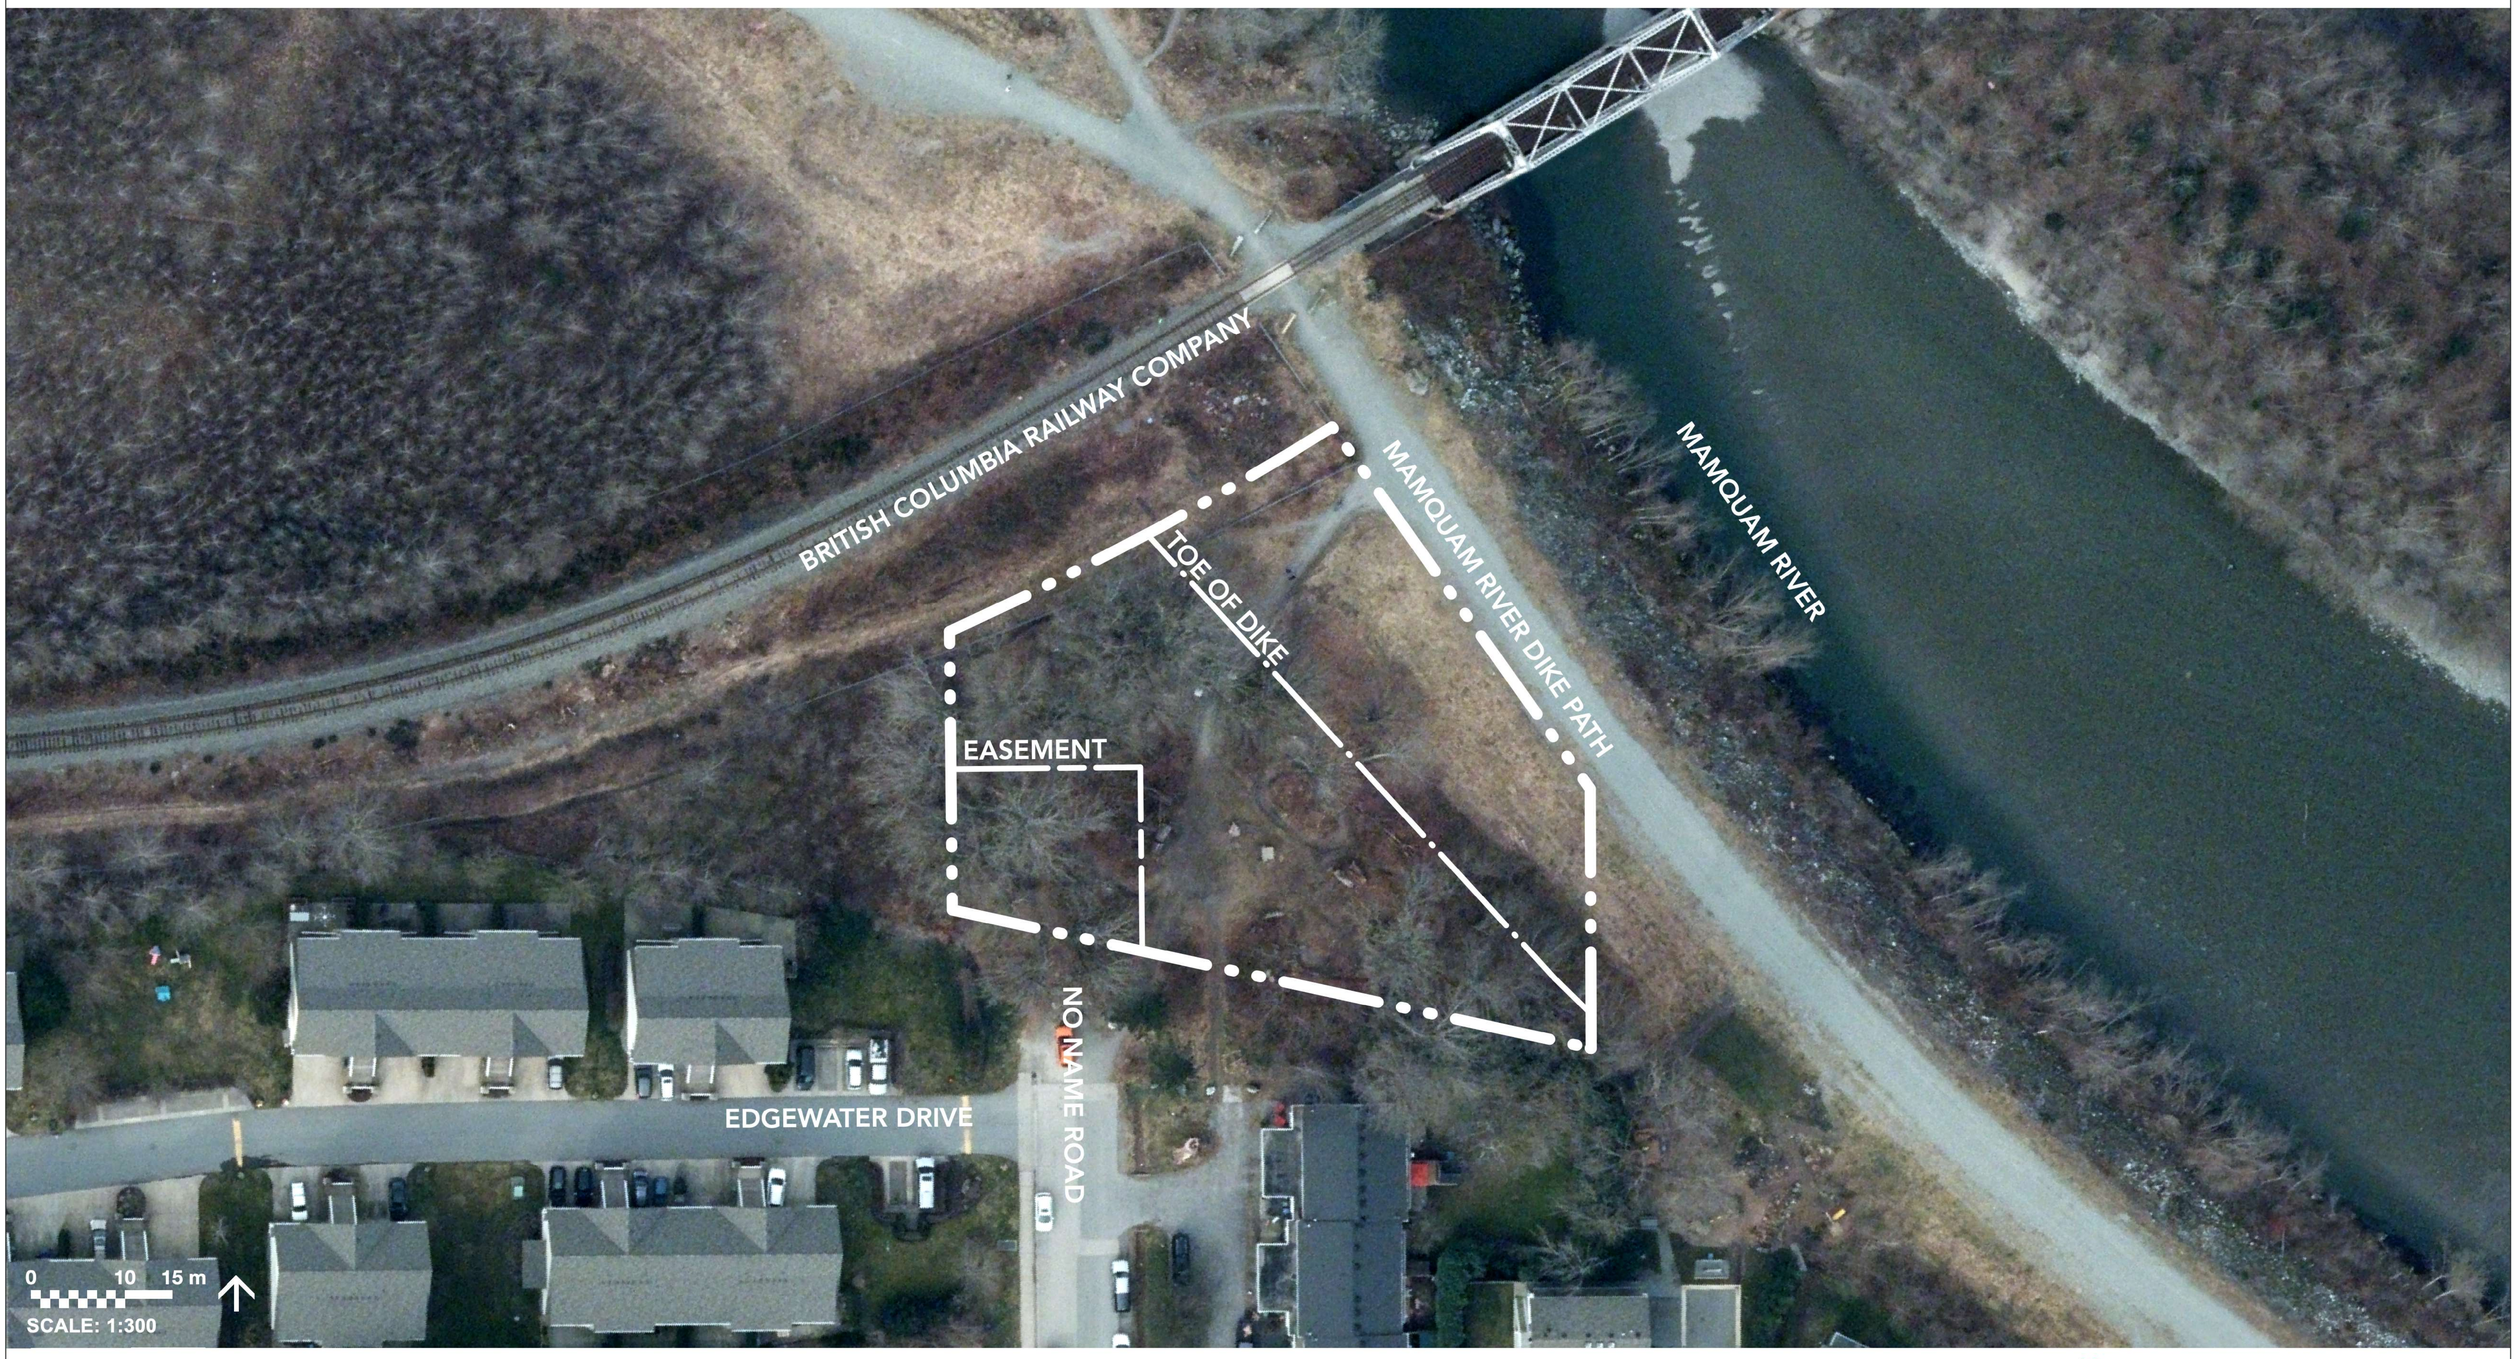

NORTH YARDS NEIGHBOURHOOD PARK | 2024

SQUAMISH

G | ALA Gauthier + Associates Landscape Architects Inc.

308 - 877 E Hastings St, Vancouver, BC V6A 3Y1 www.gauthierla.com

All rights reserved, property of Gauthier + Associates Landscape Architects Inc. Use or reproduction prohibited without prior written consent.

3 SURVEY - PARK PLAN



NORTH YARDS NEIGHBOURHOOD PARK | 2024

SQUAMISH

G | ALA
Gauthier + Associates Landscape Architects Inc.


308 - 877 E Hastings St, Vancouver, BC V6A 3Y1 www.gauthierla.com

All rights reserved, property of Gauthier + Associates Landscape Architects Inc. Use or reproduction prohibited without prior written consent.

4 SITE ANALYSIS - EXISTING ELEMENTS

MATERIALS LEGEND

SYMBOL	DESCRIPTION
	EXISTING ASPHALT ROAD
	EXISTING PUMP TRACK
	EXISTING DIRT PATH & DIKE ROAD
	EXISTING LAWN AREA
	EXISTING BUSHES AREA
	EXISTING BUILDING
	PROPERTY LINE
	TOE OF DIKE
	EASEMENT BOUNDARY
	EXISTING CHAIN LINK FENCE
	EXISTING GAZEBO WITH BENCH
	EXISTING VAULT
	EXISTING GARBAGE CAN
	EXISTING LOGS
	EXISTING BOULDERS
	EXISTING TREE IN FAIR CONDITION, TO RETAIN & PROTECT OR PRUNE
	EXISTING TREE IN POOR CONDITION, POTENTIALLY TO REMOVE
	EXISTING SNAG, TO RETAIN & PROTECT

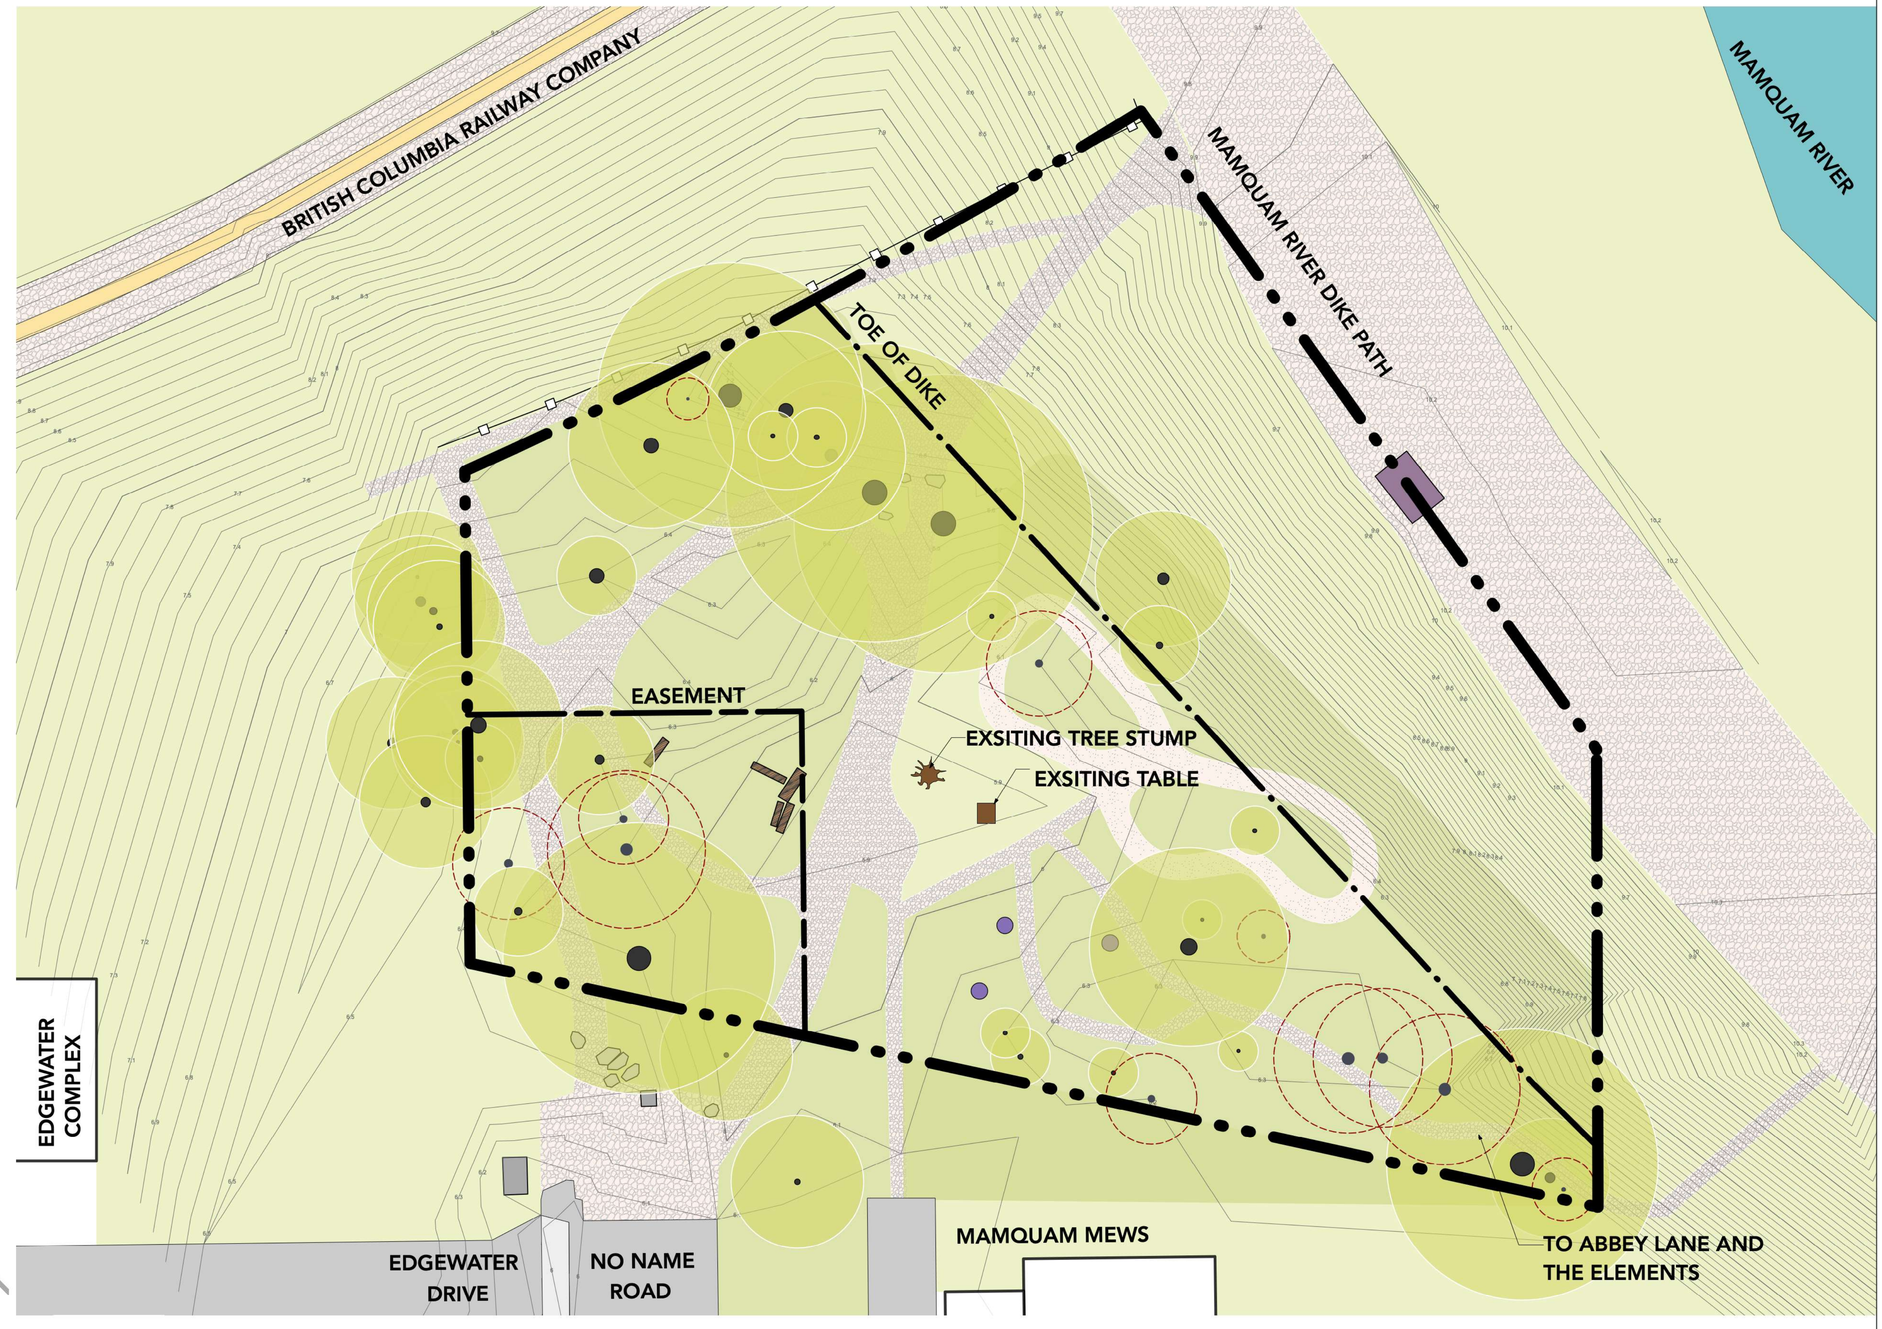

NORTH YARDS NEIGHBOURHOOD PARK | 2024

SQUAMISH

G | ALA Gauthier + Associates Landscape Architects Inc.


308 - 877 E Hastings St, Vancouver, BC V6A 3Y1 www.gauthierla.com

All rights reserved, property of Gauthier + Associates Landscape Architects Inc. Use or reproduction prohibited without prior written consent.

5 SITE ANALYSIS - EXISITNG TREE PLAN

Existing Tree Report

ID	Botanical Name	Common Name	Average Spread	DBH	No. of Stems	Action
1	Acer circinatum	Vine maple	3	0.25	1	Retain & Prune
2	Acer circinatum	Vine maple	3.6	0.3	1	Retain & Prune
3	Acer circinatum	Vine maple	3	0.25	1	Retain & Prune
4	Acer circinatum	Vine maple	5.4	0.45	1	Remove - Poor health
5	Acer macrophyllum	Big leaf maple	12	1	1	Retain & Prune
6	Acer circinatum	Vine maple	2.4	0.2	1	Retain & Protect
7	Acer circinatum	Vine maple	3	0.3	5	Remove - Poor health
8	Acer circinatum	Vine maple	3	0.25	1	Retain & Protect
9	Acer circinatum	Vine maple	2.4	0.2	1	Retain & Protect
10	Alnus rubra	Red alder	9	0.78	1	Remove - Poor health
11	Alnus rubra	Red alder	8.2	0.65	1	Remove - Poor health
12	Alnus rubra	Red alder	9	0.76	1	Remove - Poor health
13	Acer macrophyllum	Big leaf maple	16.4	1.45	5	Retain & Prune
14	Prunus avium	Cherry	7.2	0.6	1	Retain & Protect
15	Acer macrophyllum	Big leaf maple	3.6	0.3	1	Remove - Poor health
16	Acer macrophyllum	Big leaf maple	6	0.5	1	Remove - Poor health
17	Alnus rubra	Red alder	4.8	0.4	1	Retain & Protect
18	Acer macrophyllum	Big leaf maple	8.2	0.7	2	Retain & Prune
19	Acer macrophyllum	Big leaf maple	3	0.25	1	Retain & Prune
20	Acer macrophyllum	Big leaf maple	18	1.5	5	Retain & Prune
21	Acer macrophyllum	Big leaf maple	18	1.5	8	Retain & Prune
22	Alnus rubra	Red alder	9	0.75	2	Retain & Protect
23	Acer macrophyllum	Big leaf maple	3.6	0.3	1	Retain & Protect
24	Acer macrophyllum	Big leaf maple	3	0.25	1	Retain & Protect
25	Acer macrophyllum	Big leaf maple	9.6	0.85	4	Retain & Protect
26	Thuja plicata	Western red cedar	16	1.4	1	Retain & Protect
27	Thuja plicata	Western red cedar	2.4	0.2	1	Remove - Poor health
28	Thuja plicata	Western red cedar	10	0.9	1	Retain & Protect
29	Acer macrophyllum	Big leaf maple	4.8	0.9	1	Retain & Protect
30	Thuja plicata	Western red cedar	10.2	0.95	1	Retain
31	Acer macrophyllum	Big leaf maple	4.2	0.35	1	Retain
32	Acer macrophyllum	Big leaf maple	6.6	0.55	1	Retain & Protect
33	Acer macrophyllum	Big leaf maple	6	0.5	1	Remove - Poor health
34	Acer macrophyllum	Big leaf maple	9	0.75	1	Remove - Poor health
35	Alnus rubra	Red alder	6.6	0.55	1	Remove - Poor health
36	Acer macrophyllum	Big leaf maple	5.4	0.45	1	Retain & Protect
37	Acer macrophyllum	Big leaf maple	16.4	1.45	4	Retain & Prune
38	SNAG	SNAG	5	1	1	Retain
39	SNAG	SNAG	5	1	1	Retain
40	SNAG	SNAG	5	1	1	Retain

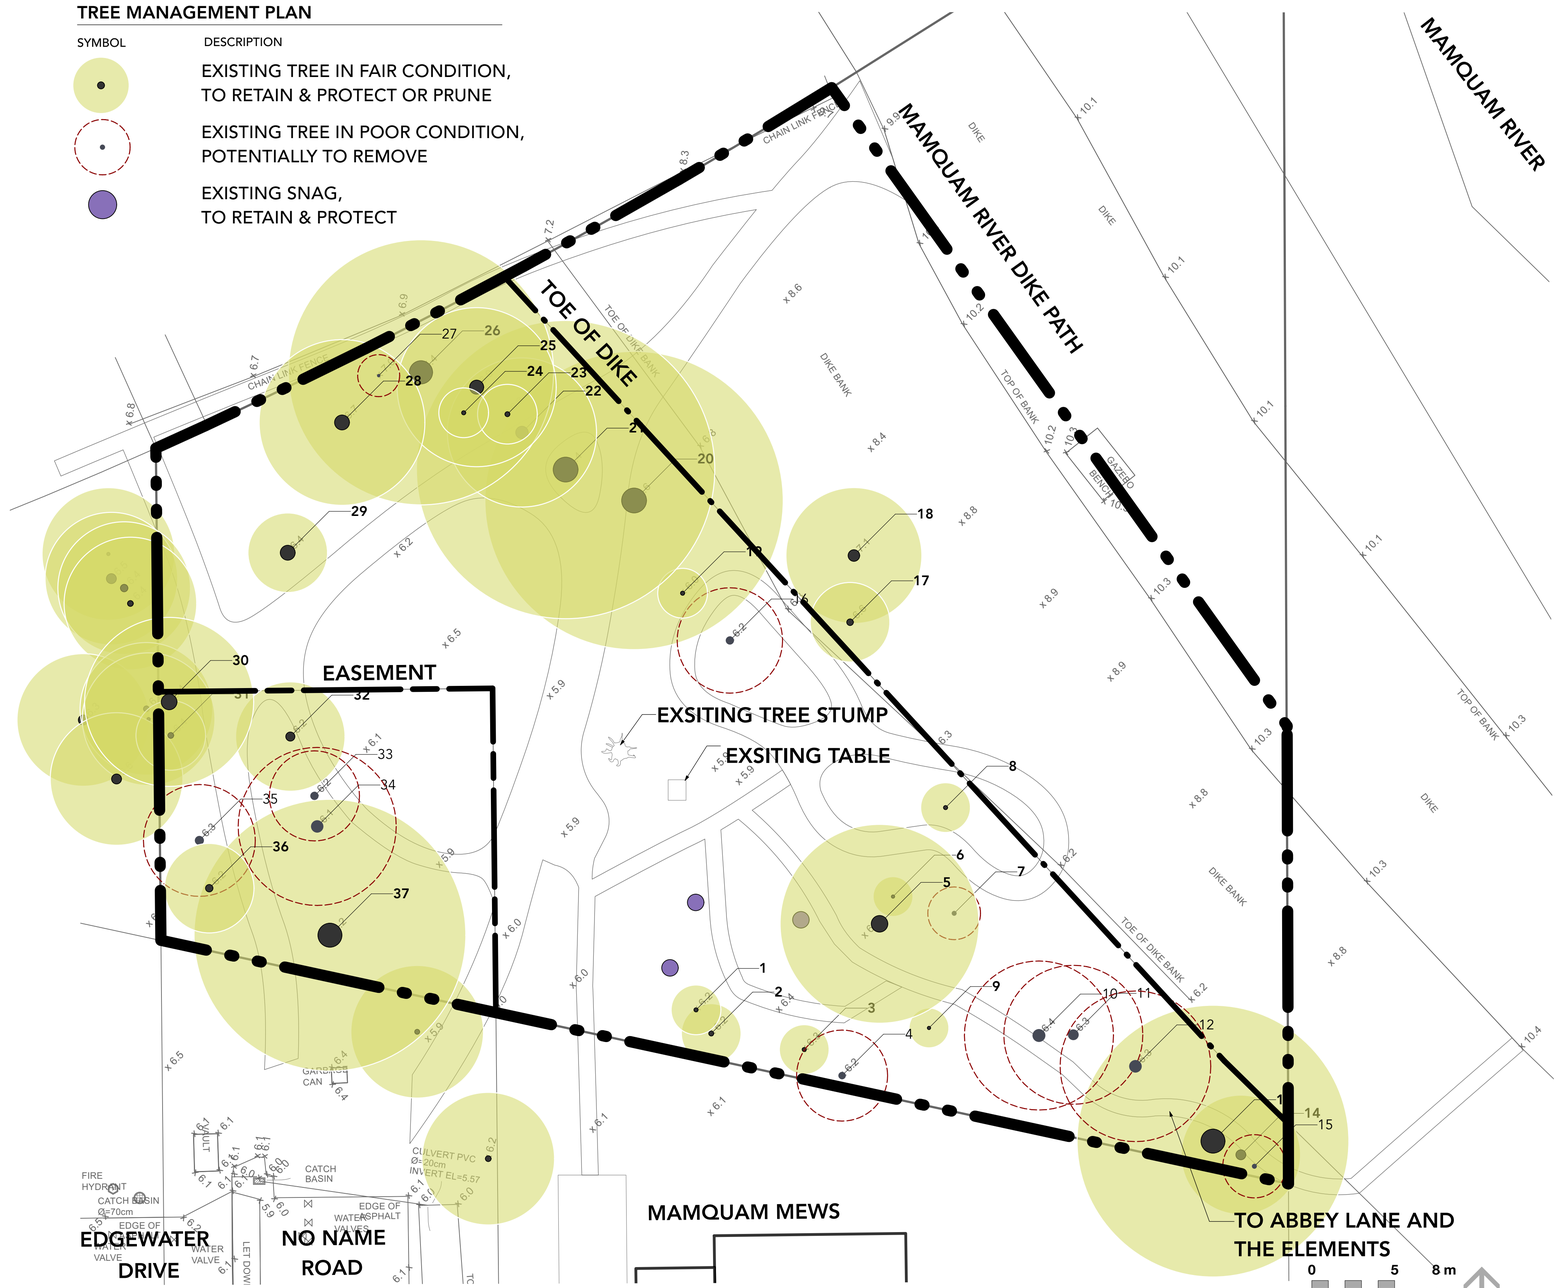

NORTH YARDS NEIGHBOURHOOD PARK | 2024

SQUAMISH


G | ALA Gauthier + Associates Landscape Architects Inc.

308 - 877 E Hastings St, Vancouver, BC V6A 3Y1 www.gauthierla.com


All rights reserved, property of Gauthier + Associates Landscape Architects Inc. Use or reproduction prohibited without prior written consent.

6 SITE ANALYSIS - SOLAR STUDY

JUNE,
11:00 am

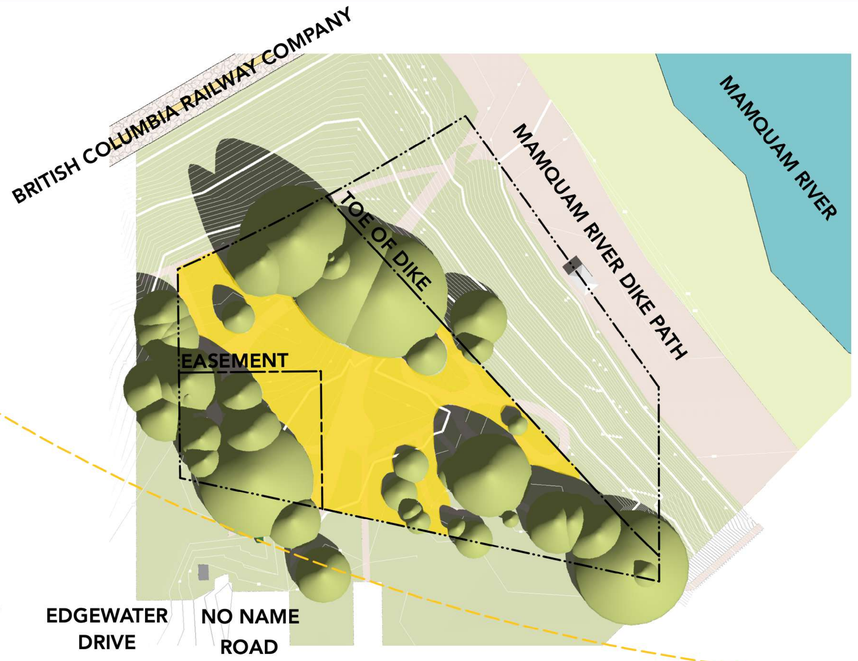


DECEMBER,
11:00 am

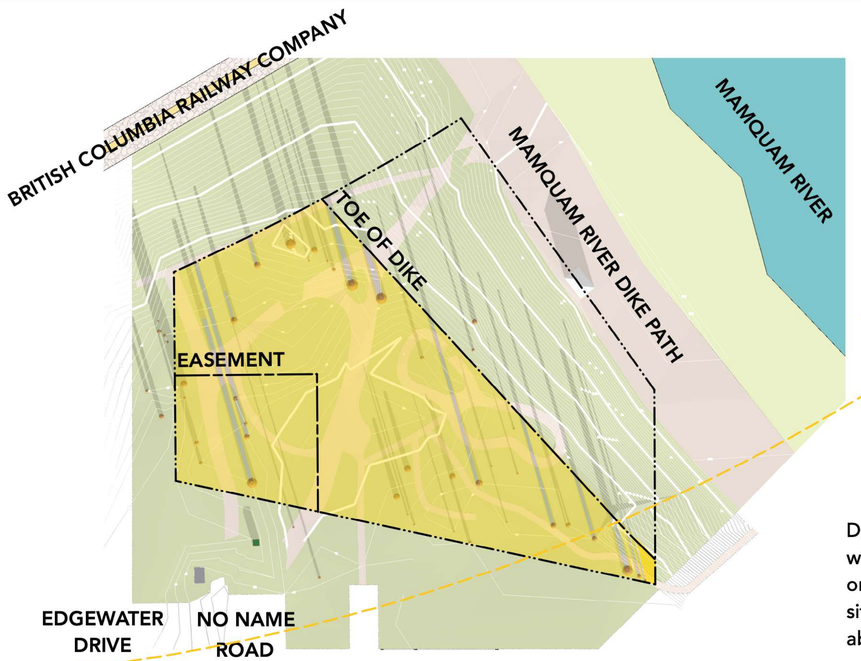


During winter, without any leaves on the trees, the site would receive abundant sunlight.

JUNE,
3:00 pm

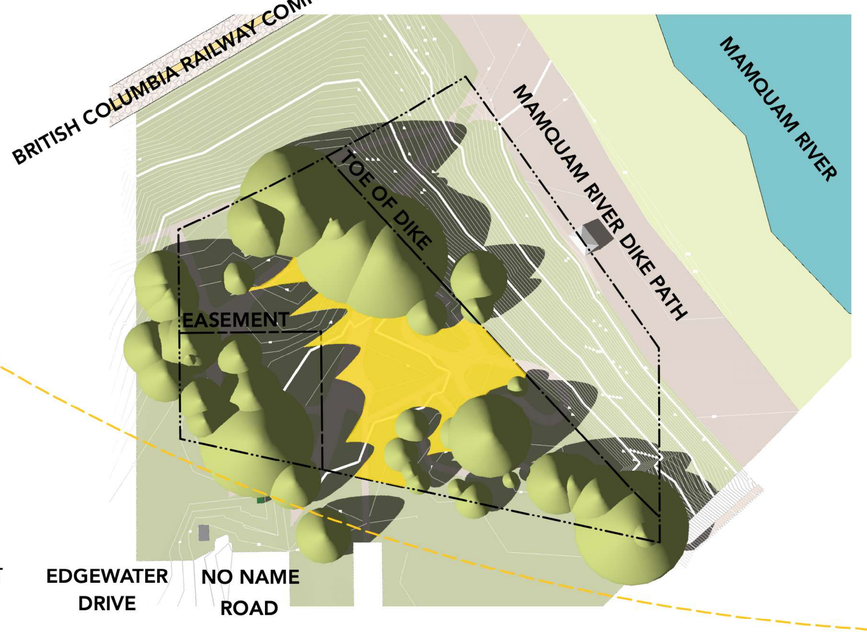

DECEMBER,
3:00 pm

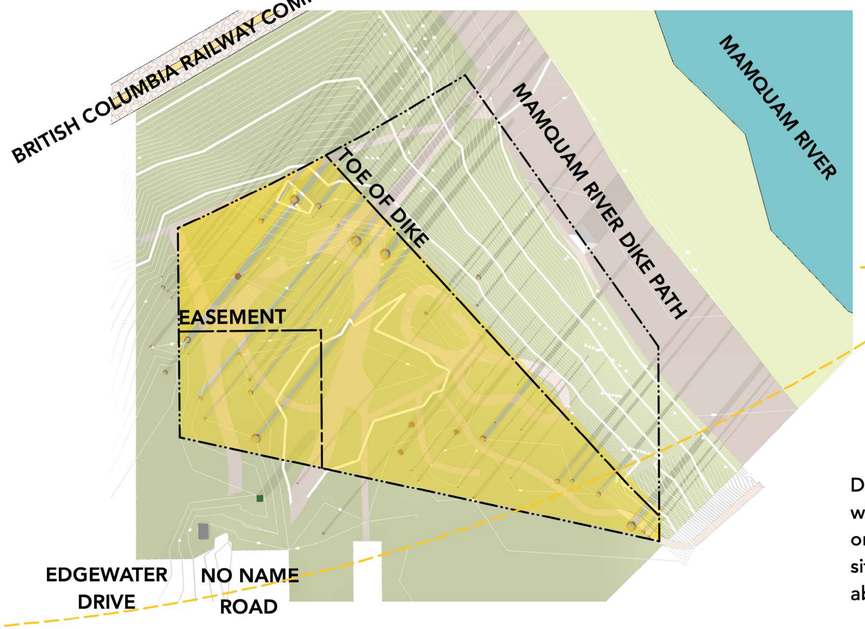

During winter, without any leaves on the trees, the site would receive abundant sunlight.

SQUAMISH
G | ALA Gauthier + Associates Landscape Architects Inc.
308 - 877 E Hastings St, Vancouver, BC V6A 3Y1 www.gauthierla.com

All rights reserved, property of Gauthier + Associates Landscape Architects Inc. Use or reproduction prohibited without prior written consent.


7 SITE ANALYSIS - SLOPE STUDY

LAYOUT LEGEND

SYMBOL	DESCRIPTION
	GROUND With 0.2m Contours
	EXISTING DIKE PATH
	EXISTING TREES
	EXISTING GAZEBO
	EXISTING CHAIN LINK FENCE
	EXISTING VAULT
	EXISTING GARBAGE CAN

SLOPE LEGEND

SYMBOL	SLOPE PERCENTAGE	
	0~2%	FULLY ACCESSIBLE
	2~5%	FULLY ACCESSIBLE
	5~8%	PARTIALLY ACCESSIBLE (WITH HANDRAIL)
	8~12%	MAXIMUM PATH
	12~33%	NON-CODE COMPLIANT PATH (STEEP)
	33~45%	NON-COMPLIANT MAXIMUM PATH

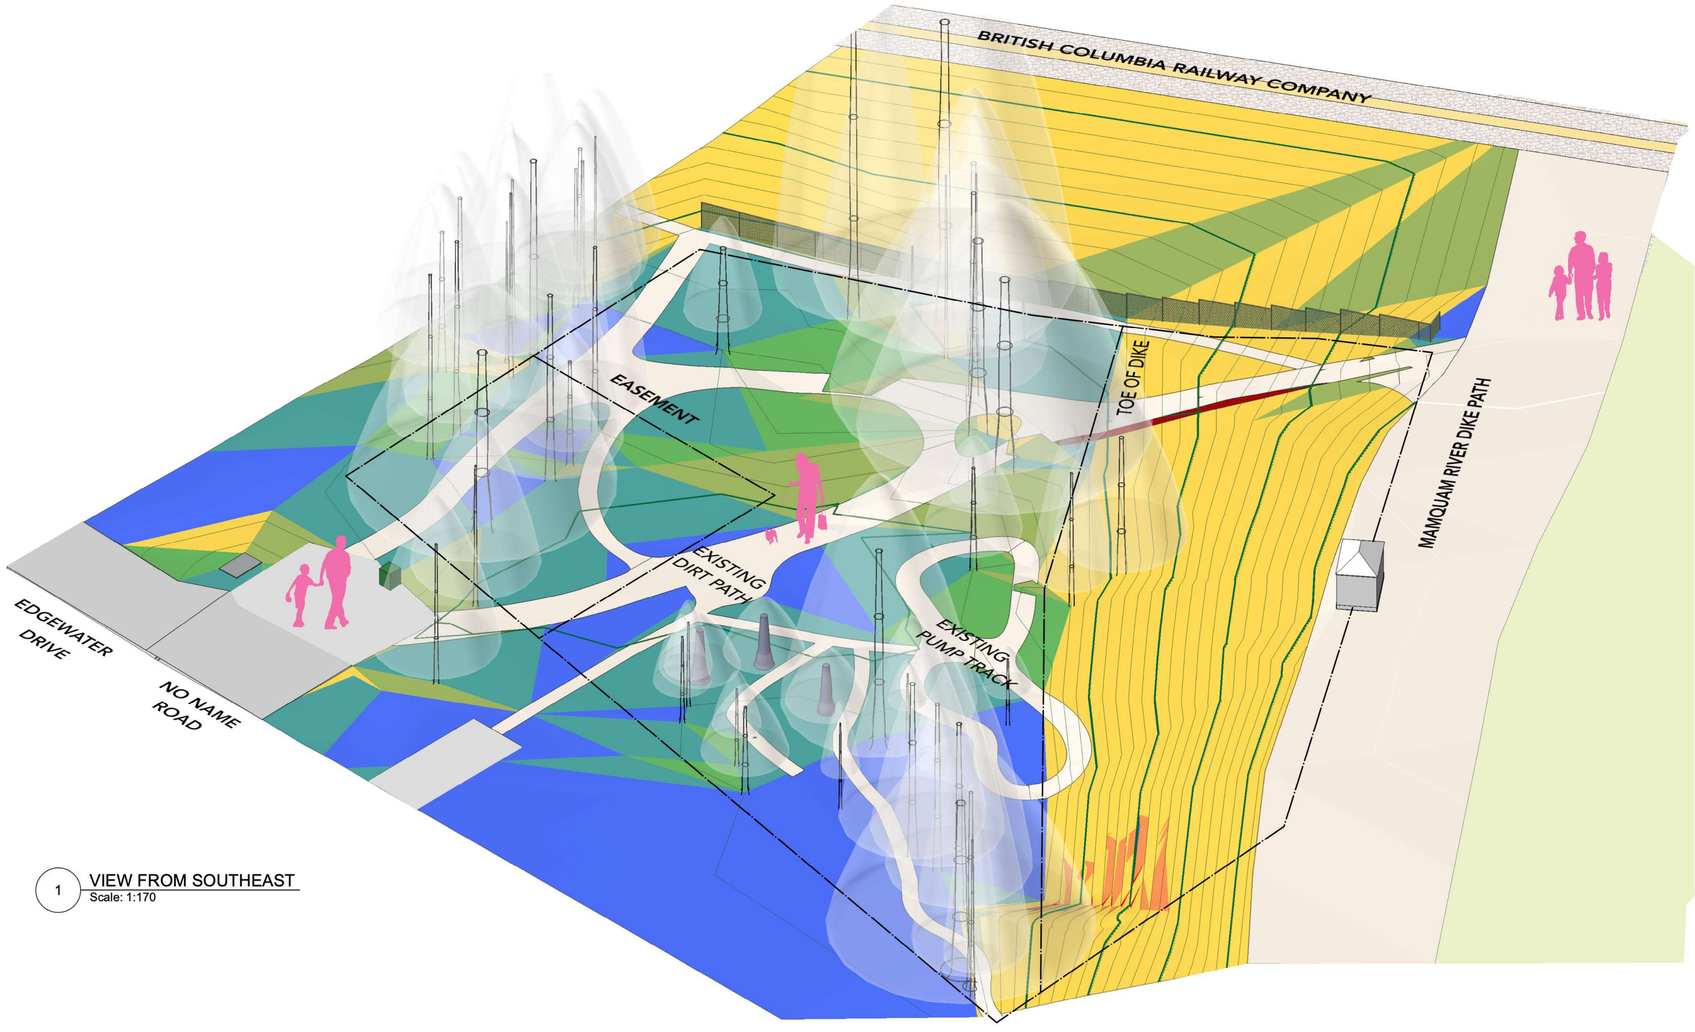

1 VIEW FROM SOUTHEAST
Scale: 1:170

NORTH YARDS NEIGHBOURHOOD PARK | 2024

SQUAMISH

G | ALA
Gauthier + Associates Landscape Architects Inc.

308 - 877 E Hastings St, Vancouver, BC V6A 3Y1 www.gauthierla.com

All rights reserved, property of Gauthier + Associates Landscape Architects Inc. Use or reproduction prohibited without prior written consent.

8 SITE OPPORTUNITY



RETAIN PUMP TRACK



UPGRADE PATHWAYS & ACCESSIBILITY



ADD OUTDOOR SEATING & AMENITIES





IMPROVE NATIVE PLANTING & HABITAT



RETAIN & PRUNE EXISTING TREES

NORTH YARDS NEIGHBOURHOOD PARK | 2024

SQUAMISH

G | ALA Gauthier + Associates Landscape Architects Inc.

308 - 877 E Hastings St, Vancouver, BC V6A 3Y1 www.gauthierla.com

All rights reserved, property of Gauthier + Associates Landscape Architects Inc. Use or reproduction prohibited without prior written consent.

9 SITE OPPORTUNITY

RETAIN PUMP TRACK



PAVED PUMP TRACK



NATURAL PUMP TRACK



ADD OUTDOOR SEATING & AMENITIES



PLAY STRUCTURE & AMENITY

















NORTH YARDS NEIGHBOURHOOD PARK | 2024

SQUAMISH

G | ALA
Gauthier + Associates Landscape Architects Inc.

308 - 877 E Hastings St, Vancouver, BC V6A 3Y1 www.gauthierla.com

All rights reserved, property of Gauthier + Associates Landscape Architects Inc. Use or reproduction prohibited without prior written consent.

10 SITE OPPORTUNITY

IMPROVE NATIVE PLANTING & HABITAT



IMPROVE NATIVE PLANTING





RETAIN VEGETATION



RETAIN & PRUNE EXISTING TREES



UPGRADE PATHWAYS & ACCESSIBILITY




ACCESSIBLE PATHWAY



KEEP NATURAL PATHWAYS



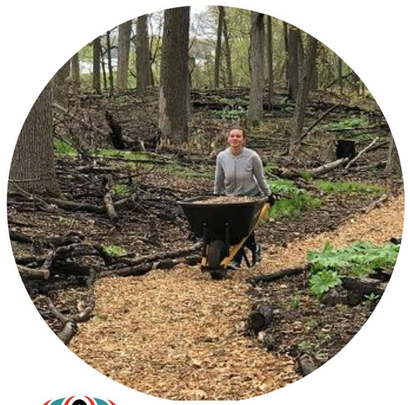

NORTH YARDS NEIGHBOURHOOD PARK | 2024

SQUAMISH

G | ALA
Gauthier + Associates Landscape Architects Inc.


308 - 877 E Hastings St, Vancouver, BC V6A 3Y1 www.gauthierla.com

All rights reserved, property of Gauthier + Associates Landscape Architects Inc. Use or reproduction prohibited without prior written consent.

11 SITE OPPORTUNITIES

LAYOUT LEGEND

SYMBOL	DESCRIPTION
	GROUND With 0.2m Contours
	EXISTING DIKE PATH
	EXISTING TREES
	EXISTING GAZEBO
	EXISTING CHAIN LINK FENCE
	EXISTING VAULT
	EXISTING GARBAGE CAN
	OPPORTUNITY AREA

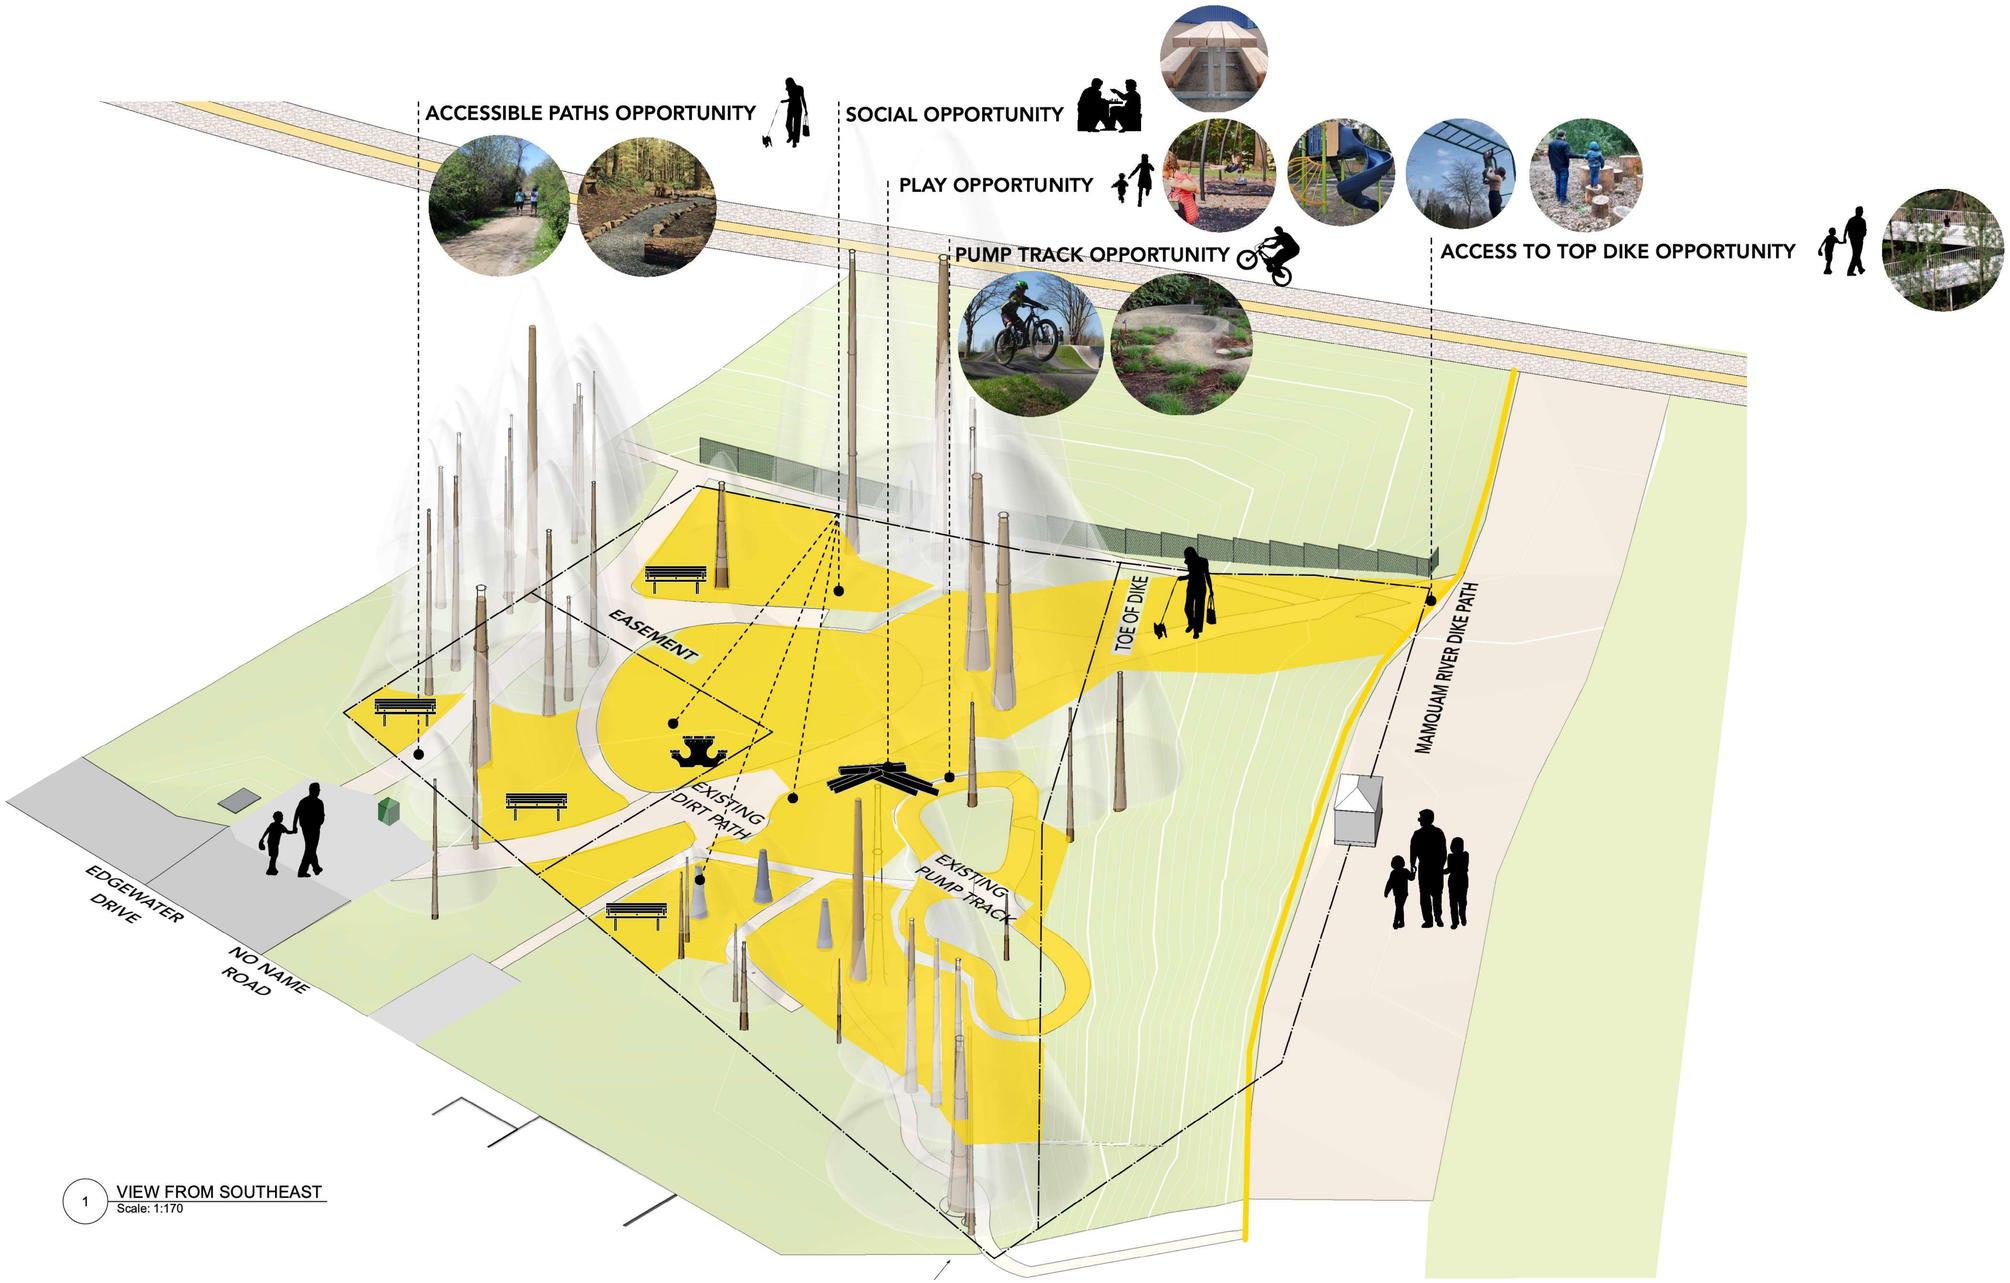

1 VIEW FROM SOUTHEAST
Scale: 1:170

NORTH YARDS NEIGHBOURHOOD PARK | 2024

SQUAMISH

G | ALA
Gauthier + Associates Landscape Architects Inc.

308 - 877 E Hastings St, Vancouver, BC V6A 3Y1 www.gauthierla.com

All rights reserved, property of Gauthier + Associates Landscape Architects Inc. Use or reproduction prohibited without prior written consent.


12 DIKE ACCESS STUDY

SLOPE LEGEND


SYMBOL	SLOPE PERCENTAGE	
	0~2%	FULLY ACCESSIBLE
	2~5%	FULLY ACCESSIBLE
	5~8%	PARTIALLY ACCESSIBLE (WITH HANDRAIL)
	8~12%	MAXIMUM PATH
	12~33%	NON-CODE COMPLIANT PATH (STEEP)
	33~45%	NON-COMPLIANT MAXIMUM PATH

MATERIALS LEGEND

SYMBOL	DESCRIPTION
	EXISTING DIRT PATH & DIKE ROAD
	EXISTING TREE IN FAIR CONDITION, TO RETAIN & PROTECT OR PRUNE
	EXISTING TREE IN POOR CONDITION, POTENTIALLY TO REMOVE
	EXISTING SNAG, TO RETAIN & PROTECT

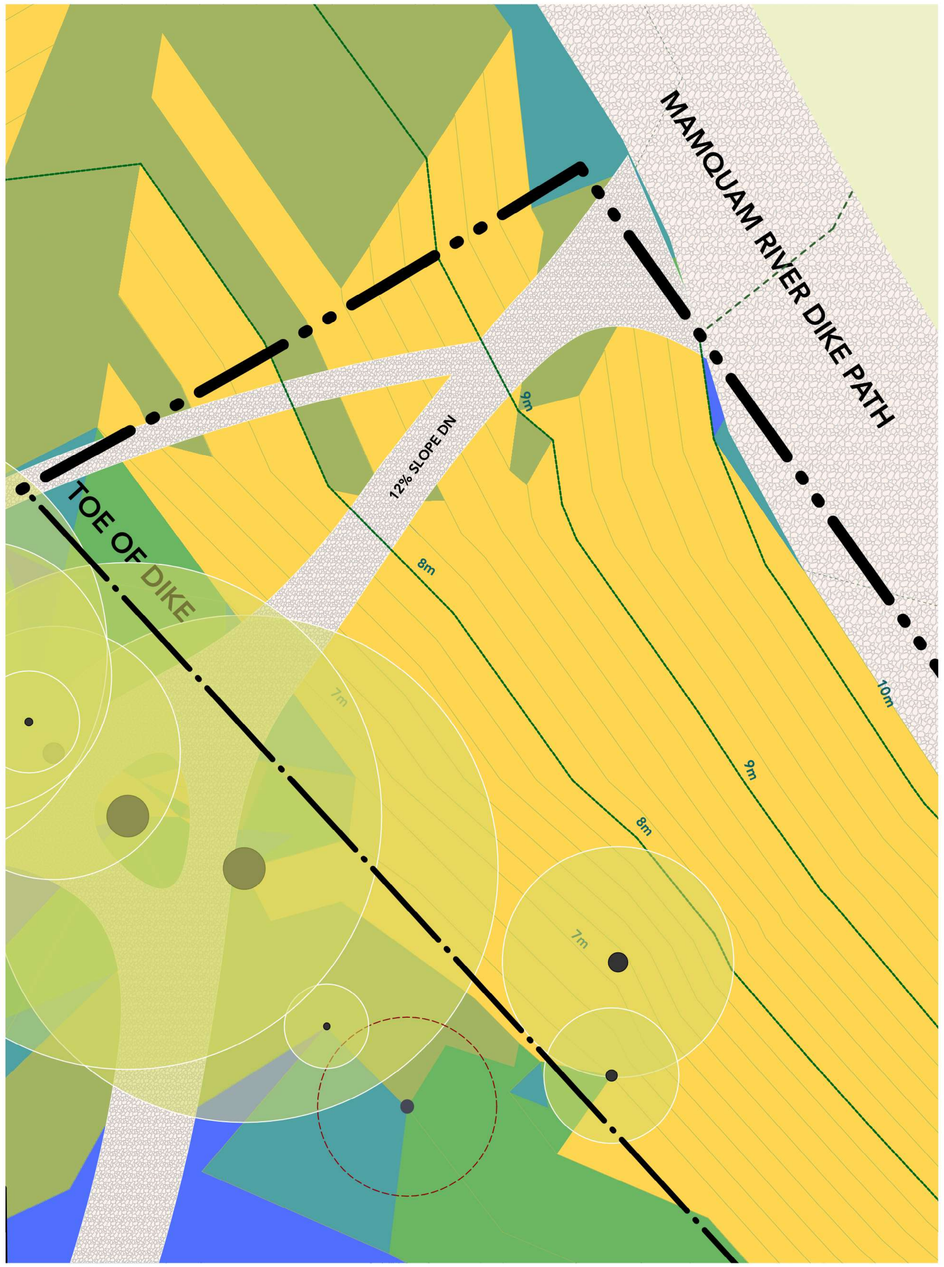

EXISTING

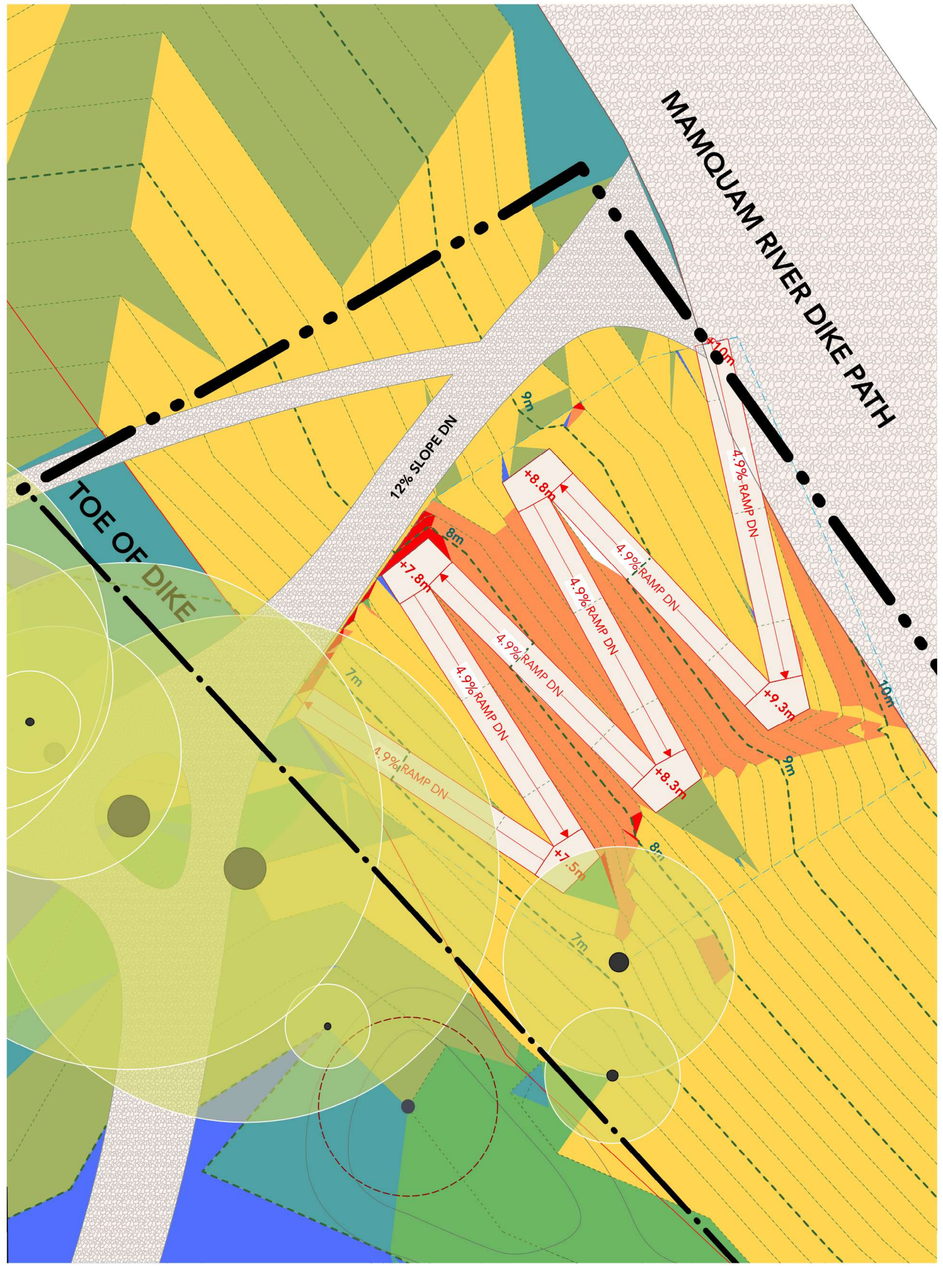

POSSIBLE

NORTH YARDS NEIGHBOURHOOD PARK | 2024

SQUAMISH

G | ALA
Gauthier + Associates Landscape Architects Inc.

308 - 877 E Hastings St, Vancouver, BC V6A 3Y1 www.gauthierla.com

All rights reserved, property of Gauthier + Associates Landscape Architects Inc. Use or reproduction prohibited without prior written consent.